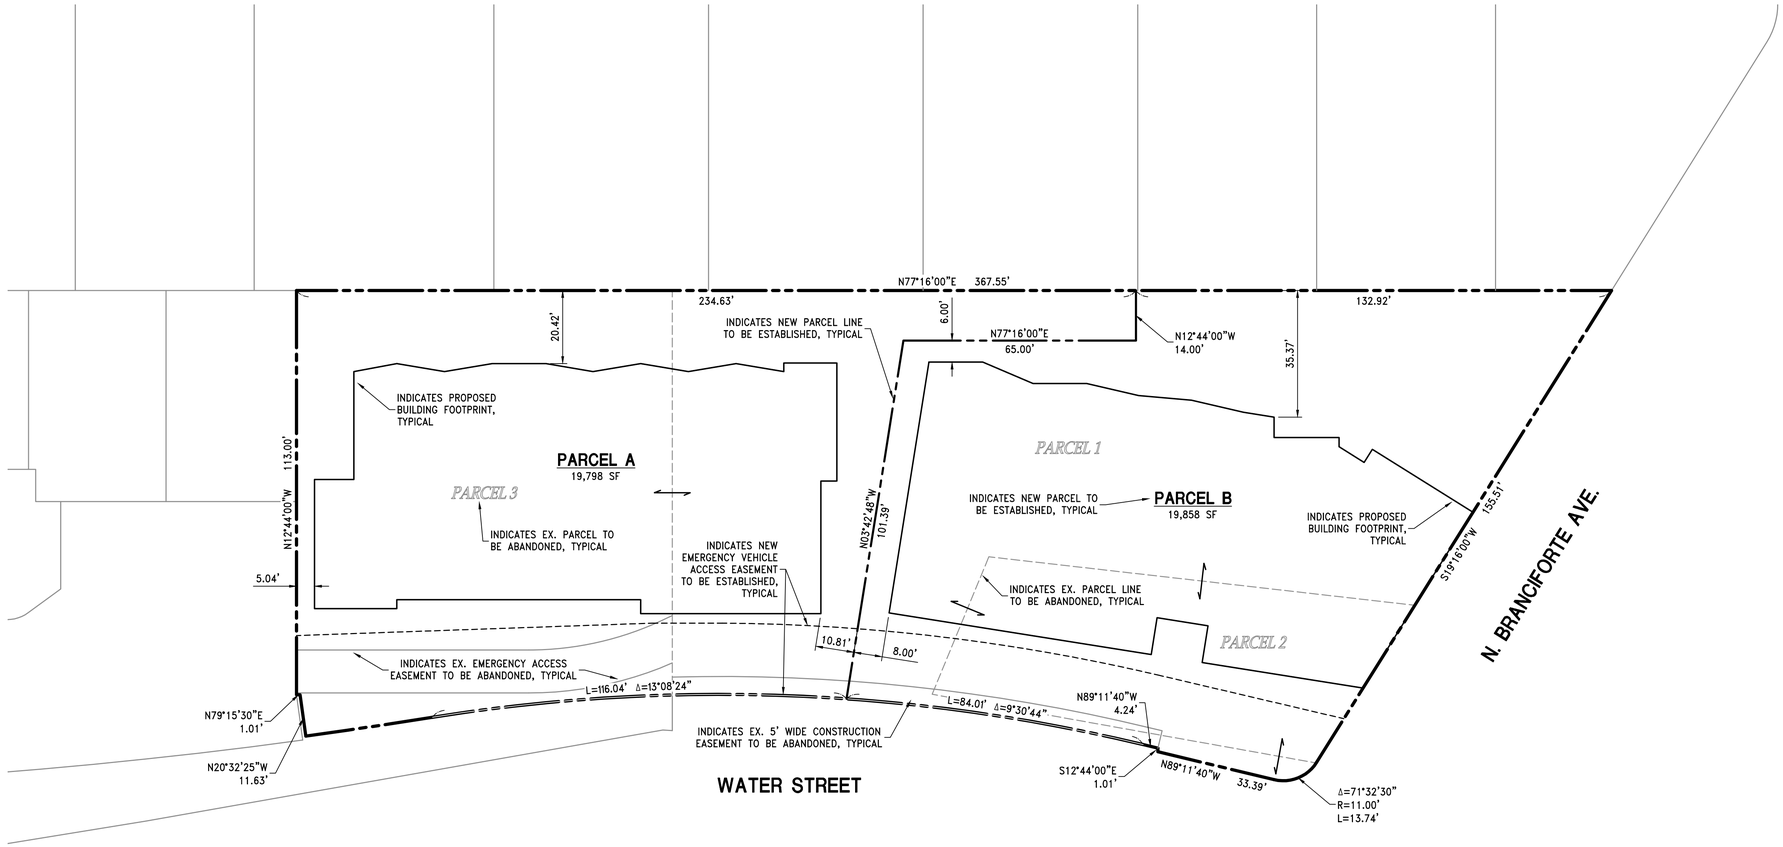

20' 0 10' 20' 40'
GRAPHIC SCALE: 1 INCH = 20 FEET

NOT FOR CONSTRUCTION

BY	REVISION	DATE

IFLAND ENGINEERS
5300 SOQUEL AVE, SUITE 101
SANTA CRUZ, CA 95062
TEL (831) 426-3560
FAX (831) 426-3763
www.iflandengineers.com
CIVIL ENGINEERING ▪ LAND PLANNING ▪ STRUCTURAL DESIGN

SCHEMATIC

LOT LINE ADJUSTMENT MAP

831 WATER STREET DEVELOPMENT

SANTA CRUZ, CALIFORNIA

APN 009-212-30, 31, & 38

SCHEMATIC DESIGN

DRAWN	DESIGN	DATE
STAFF	MJR	9/9/2021

SHEET
C4.0

JOB NO. 20035

I:_PROJECTS\2020\20035 NOVID Water\DWGS\1 - SD PHASE_SD PHASE\C4.0-LLA.dwg 21Sep21 11:14:37 AM jimlfland © IFLAND ENGINEERS, INC.

ALL DRAWINGS AND WRITTEN MATERIAL APPEARING HEREIN CONSTITUTE ORIGINAL AND UNPUBLISHED WORK OF IFLAND ENGINEERS, INC. AND MAY NOT BE DUPLICATED OR MODIFIED WITHOUT THE WRITTEN CONSENT OF IFLAND ENGINEERS, INC.. ©